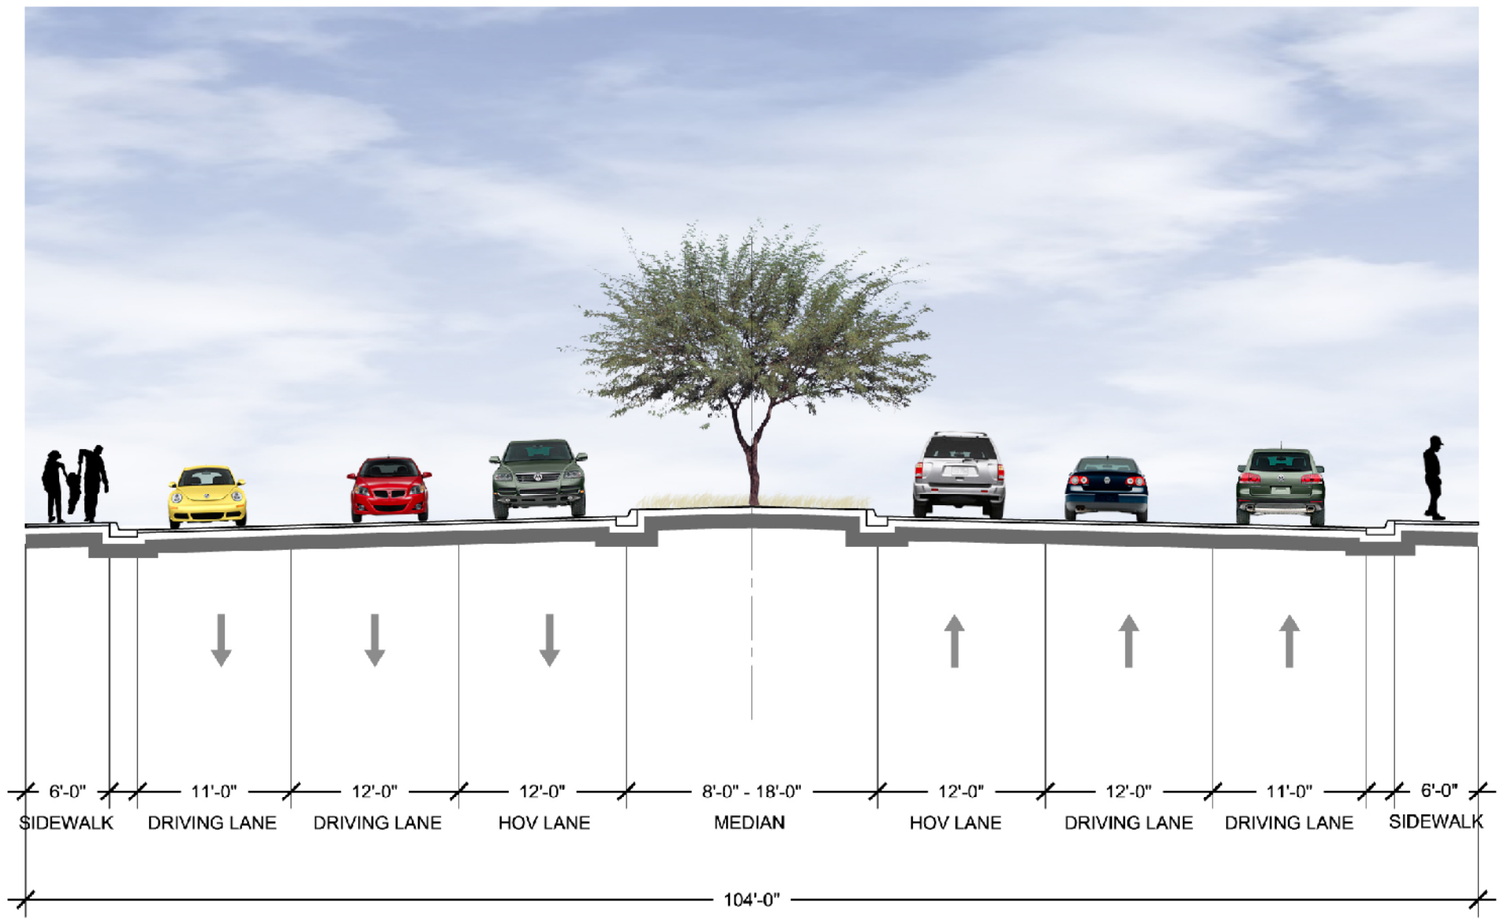

NOT TO SCALE

ST. FRANCIS DRIVE CORRIDOR STUDY
INITIAL EVALUATION OF ALTERNATIVES

SOUTHWEST PLANNING & MARKETING
Winning strategies since 1977

Parametrix

HDR DESIGNWORKSHOP

Bohannan ▲ Huston
Courtyard I 7500 Jefferson St. NE Albuquerque, NM 87109-4335
ENGINEERING ▲ SPATIAL DATA ▲ ADVANCED TECHNOLOGIES

NMDOT

FIGURE 53
LANE CONVERSION TO DEDICATED COMMUTER/HOV LANE TYPICAL SECTION

01-SEP-2009 - 14:21
P:\070131\Trans\Study\Alternatives Report\Report Figures\F53-070131-DW-LaneConvHOVCommuter.10